MONTGOMERY COUNTY
BOARD OF COMMISSIONERS

NEIL K. MAKHIJA, CHAIR
JAMILA H. WINDER, VICE CHAIR
THOMAS DIBELLO, COMMISSIONER

WWW.MONTGOMERYCOUNTYPA.GOV

MONTGOMERY COUNTY
PLANNING COMMISSION

MONTGOMERY COUNTY • PO BOX 311
NORRISTOWN, PA 19404-0311

610-278-3722
PLANNING@MONTGOMERYCOUNTYPA.GOV

SCOTT FRANCE, AICP
EXECUTIVE DIRECTOR

March 5, 2025

Mr. Joseph Czajkowski, Manager
Lower Salford Township
379 Main Street
Harleysville, Pennsylvania 19438-2391

Re: MCPC # 22-0183-003
Plan Name: Hiram Hershey Subdivision Lot 13
(1 lots comprising approximately 5.30 acres)
Situate: Christopher Lane (cross street: Ruth Road)
Lower Salford Township

Dear Mr. Czajkowski:

We have reviewed the above-referenced subdivision in accordance with Section 502 of Act 247, "The Pennsylvania Municipalities Planning Code," as you requested on February 26, 2025. We forward this letter as a report of our review.

BACKGROUND

The applicant, Argus Properties, Inc., is proposing to develop a 27,500-square foot light industrial building and 54 parking spaces. Vehicular access will be provided by two driveways off of Christopher Lane, and the parking and driveways would encircle the proposed building. The property is currently undeveloped and the southern portion of the lot is heavily wooded. The proposed development would impact approximately 3 of the 5.3 acres. A stormwater basin would be located behind the building and parking and would drain into the wooded portion of the property.

The property is located in the I-Industrial District and would be served by public water and sewer. We reviewed a previously submitted proposal for this site in a letter dated July 25, 2022 and November 26, 2024.

COMPREHENSIVE PLAN COMPLIANCE

MONTCO 2040 – The proposal is generally consistent with *MONTCO 2040: A Shared Vision*, which designates the area as a *Business Area* future land use category. Business Areas are concentrations of employment-oriented land uses, such as offices, research facilities, and industrial parks, and are often

located near highway interchanges. The proposal is also generally consistent with the Indian Valley Regional Comprehensive Plan, as it is located in the Future Land Use map's designated growth area. The development aligns with the Regional Comprehensive Plan's initiative to focus future growth in areas within and around Harleysville

RECOMMENDATION

The Montgomery County Planning Commission (MCPC) generally supports the applicant's proposal, however, in the course of our review we have identified the following issues that the applicant and township may wish to consider prior to final plan approval. Our comments are as follows:

REVIEW COMMENTS

We wish to reiterate the following comments from our previous review letter.

PEDESTRIAN CIRCULATION

A. Crosswalks. We recommend that pedestrian crossings at the driveways be painted to clearly indicate the presence of a crosswalk. A sidewalk is proposed along the Christopher Lane frontage of the property and would have to cross the two proposed driveways. The township's SALDO requires that driveway crossings "be designed in compliance with current ADA, PennDOT and Township engineering standards" (§ 142-41.B(9)). Based on aerial imagery and the plans provided, it does not appear that the pedestrian crossings at driveways of neighboring properties have marked crosswalks, which we believe makes a less safe walking environment.

STORMWATER MANAGEMENT

A. Stormwater Basin. The basin should be designed to protect those streams and eliminate erosion from stormwater discharge that could disrupt the ecosystem. The basin would discharge to a small tributary of a headwaters area, which is located on the property and is important to the overall health of the watershed.

CONCLUSION

We wish to reiterate that MCPC generally supports the applicant's proposal but we believe that our suggested revisions will better achieve Lower Salford's planning objectives for light industrial development.

Please note that the review comments and recommendations contained in this report are advisory to the municipality and final disposition for the approval of any proposal will be made by the municipality.

Should the governing body approve a final plat of this proposal, the applicant must present the plan to our office for seal and signature prior to recording with the Recorder of Deeds office. A paper copy bearing the

municipal seal and signature of approval must be supplied for our files. Please print the assigned MCPC number (22-0183-003) on any plans submitted for final recording.

Sincerely,

Claire Warner, Senior Community Planner
Claire.Warner@montgomerycountypa.gov – 610-278-3755

c: Argus Properties Inc. - Louis A. Gilmore III, Applicant
Susan Rice, P.E., Applicant's Representative
Manus McHugh, Chair, Township Planning Commission
Michael Beuke, Director of Building and Zoning
Andrew Freimuth, Township Solicitor
Michele Fountain, P.E., Township Engineer
John Evarts, P.E., Township Engineer
Stephanie Butler, P.E., Township Traffic Engineer
Keith Bergman, Chair, Township Board of Supervisors
Patti Reimel, Codes Administrative Assistant
Holly Hosterman, Assistant to the Township Manager

Attachment A: Aerial Image of Site
Attachment B: Reduced Copy of Applicant's Proposed Site Plan

ATTACHMENTS A &B



Hiram Hershey Subdivision Lot 13
MCPC#220183003

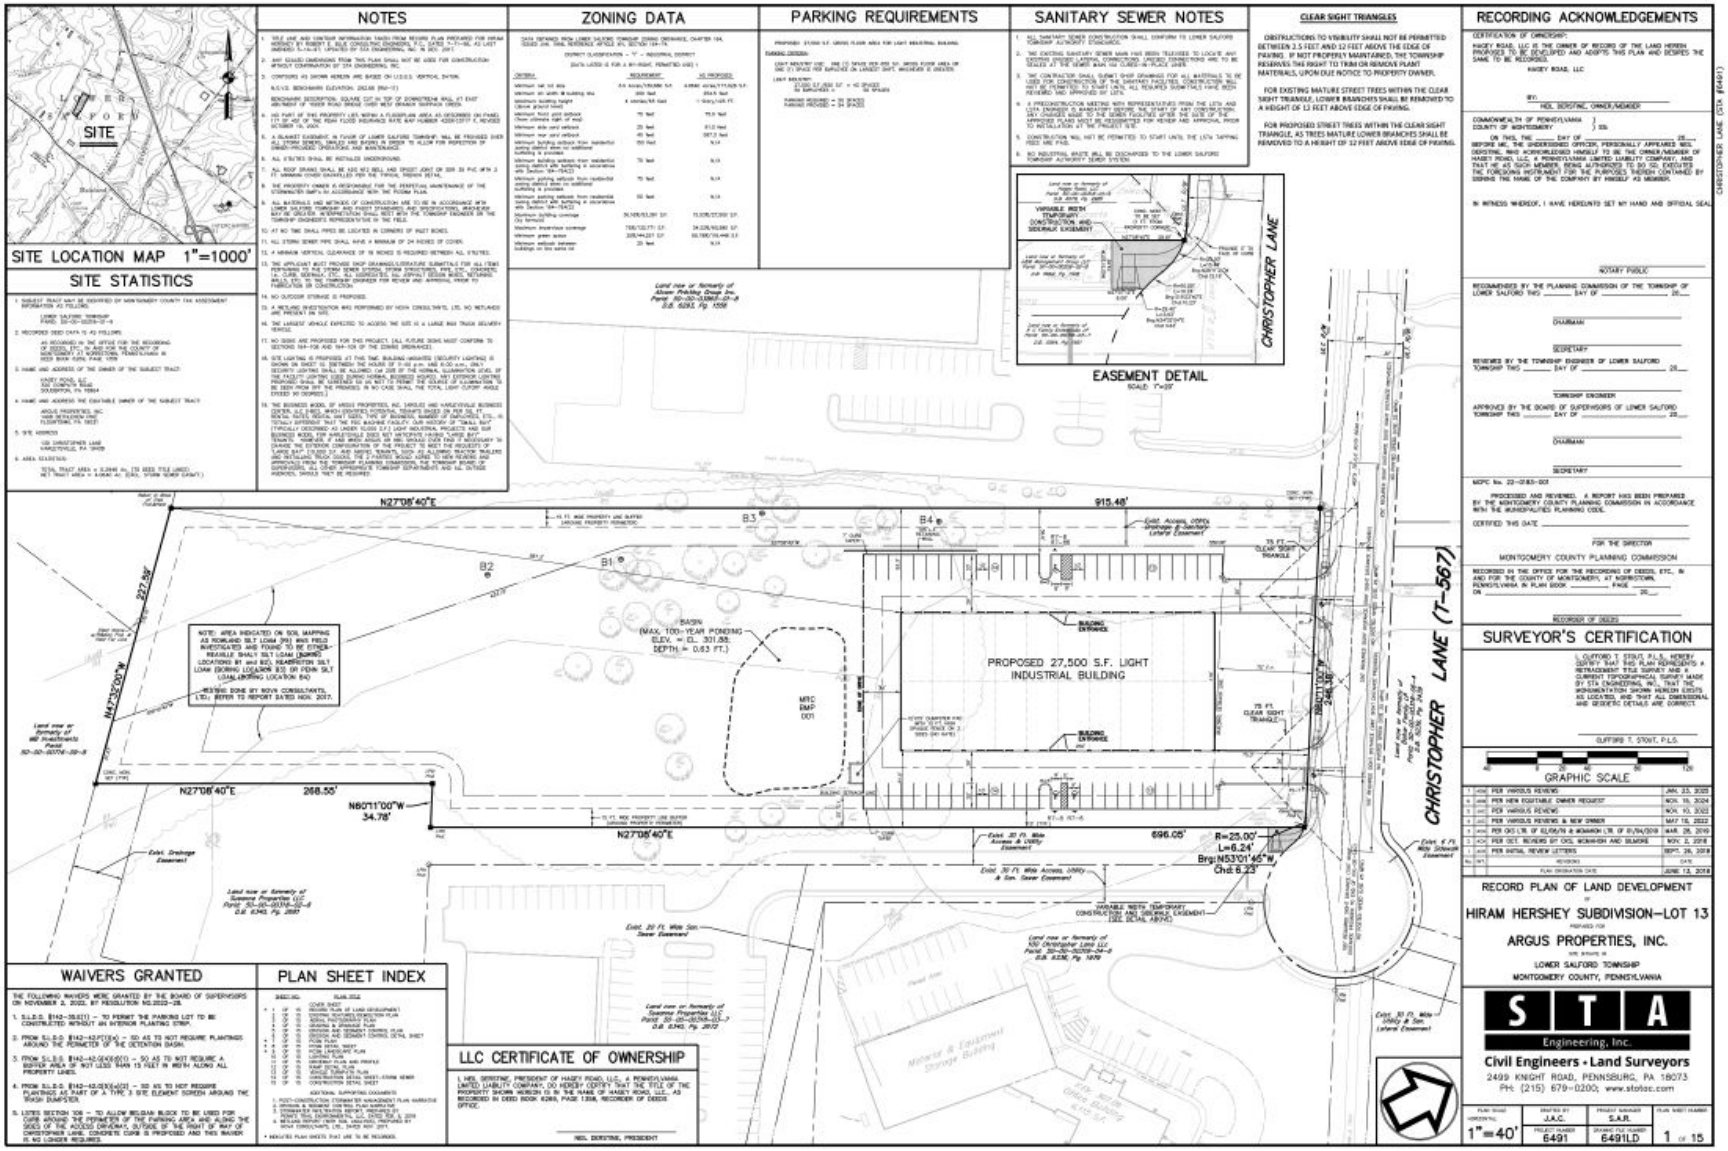
Montgomery County Planning Commission

0 100 200 400 Feet

N

Montgomery County Courthouse - Planning Commission
PO Box 311 Norristown PA 19404-0311
(p) 610 278-3722 (f) 610 278-3941
www.montcopa.org/planning

Aerial photography provided by Nearmap


SITE
SITE LOCATION MAP 1"=1000'
SITE STATISTICS
NOTES
ZONING DATA
PARKING REQUIREMENTS
SANITARY SEWER NOTES
CLEAR SIGHT TRIANGLES
RECORDING ACKNOWLEDGEMENTS
EASEMENT DETAIL
SCALE: 1"=20'
CHRISTOPHER LANE
CHRISTOPHER LANE (T-567)
PROPOSED 27,500 S.F. LIGHT INDUSTRIAL BUILDING
BASIN (MAX. 100-YEAR PONDING ELEV. = EL. 301.55; DEPTH = 0.63 FT.)
MRC BMP 001
NOTE: AREA INDICATED ON SOIL MAPPING AS ROHALAND SILT LOAM (RS) WAS FIELD INVESTIGATED AND FOUND TO BE STRICKLERSVILLE SHALLY SILT LOAM (SUNKEN) LOCATIONS B1 and B2), READINGTON SILT LOAM (EXISTING LOCATION B3) OR PENN SILT LOAM (EXISTING LOCATION B4)
-MAPPING DONE BY NOVA CONSULTANTS, LTD., REPORT DATED NOV. 2017.
N27°08'40"E
915.48'
N41°35'00"W
227.58'
N27°08'40"E
268.55'
N60°11'00"W
34.78'
N27°08'40"E
696.05'
R=25.00'
L=6.24'
Brg:N53°01'45"W
Chd:6.23'
WAIVERS GRANTED
PLAN SHEET INDEX
LLC CERTIFICATE OF OWNERSHIP
SURVEYOR'S CERTIFICATION
GRAPHIC SCALE
RECORD PLAN OF LAND DEVELOPMENT
HIRAM HERSHEY SUBDIVISION–LOT 13
ARGUS PROPERTIES, INC.
LOWER SALFORD TOWNSHIP
MONTGOMERY COUNTY, PENNSYLVANIA
S T A
Engineering, Inc.
Civil Engineers • Land Surveyors
2499 KNIGHT ROAD, PENNSBURG, PA 18073
PH: (215) 679-0200; www.stasc.com
1"=40'
J.A.C.
6491
S.A.R.
6491LD
1 OF 15